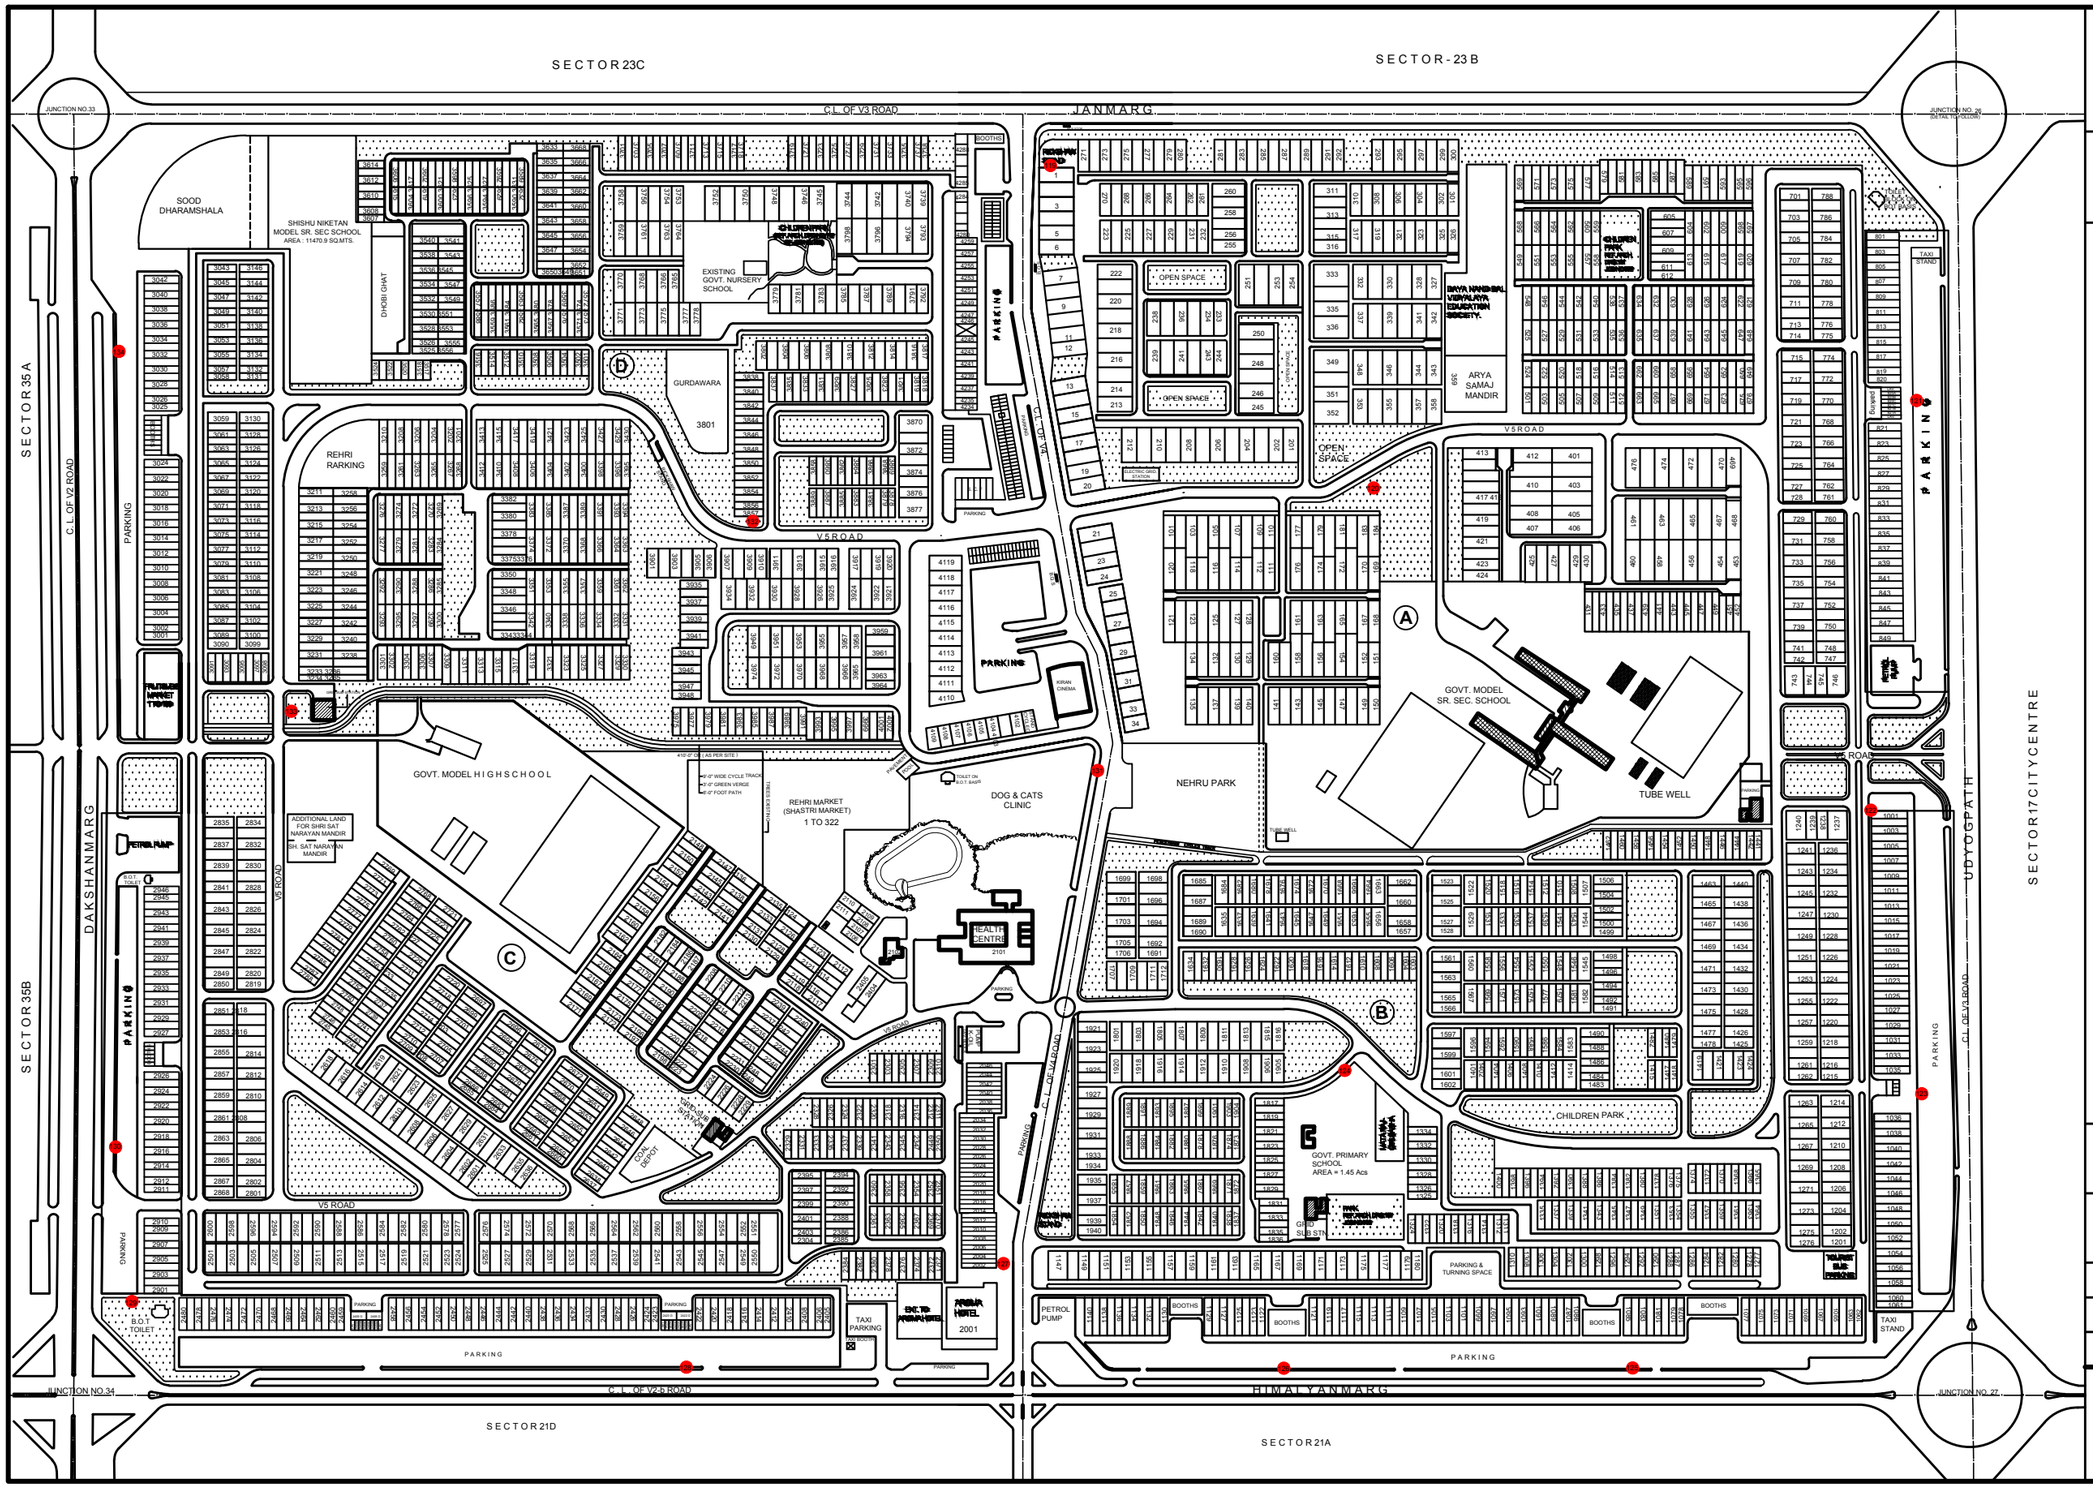

CHANDIGARH PROJECT

NOTE :-
THIS DRG IS THE ORGINAL TRACING OF DRG NO. 132, JOB NO 4 ,DATED3.6.64 AND IS RETRACED ON 1.4.99

THIS DRAWING IS THE COMPUTERIZED REPRODUCTION OF THE ORIGINAL DRAWING NO. 132 OF JOB NO. 4 DTD. 03.06.64

Pooja Sharma
PREPARED BY

Sanjit Singh
A.T.P.

CHIEF ARCHITECT	SENIOR TOWN PLANNER
DIVNL TOWN PLANNER	ASSTT. TOWN PLANNER
SCALE :- 160 FEET TO AN INCH.	
DRAWN BY:	CHECKED BY:
DRG. NO: 132	JOB NO: 4	DATE:03.06.64

LAYOUT PLAN OF SECTOR-22

(RENUMBERED)